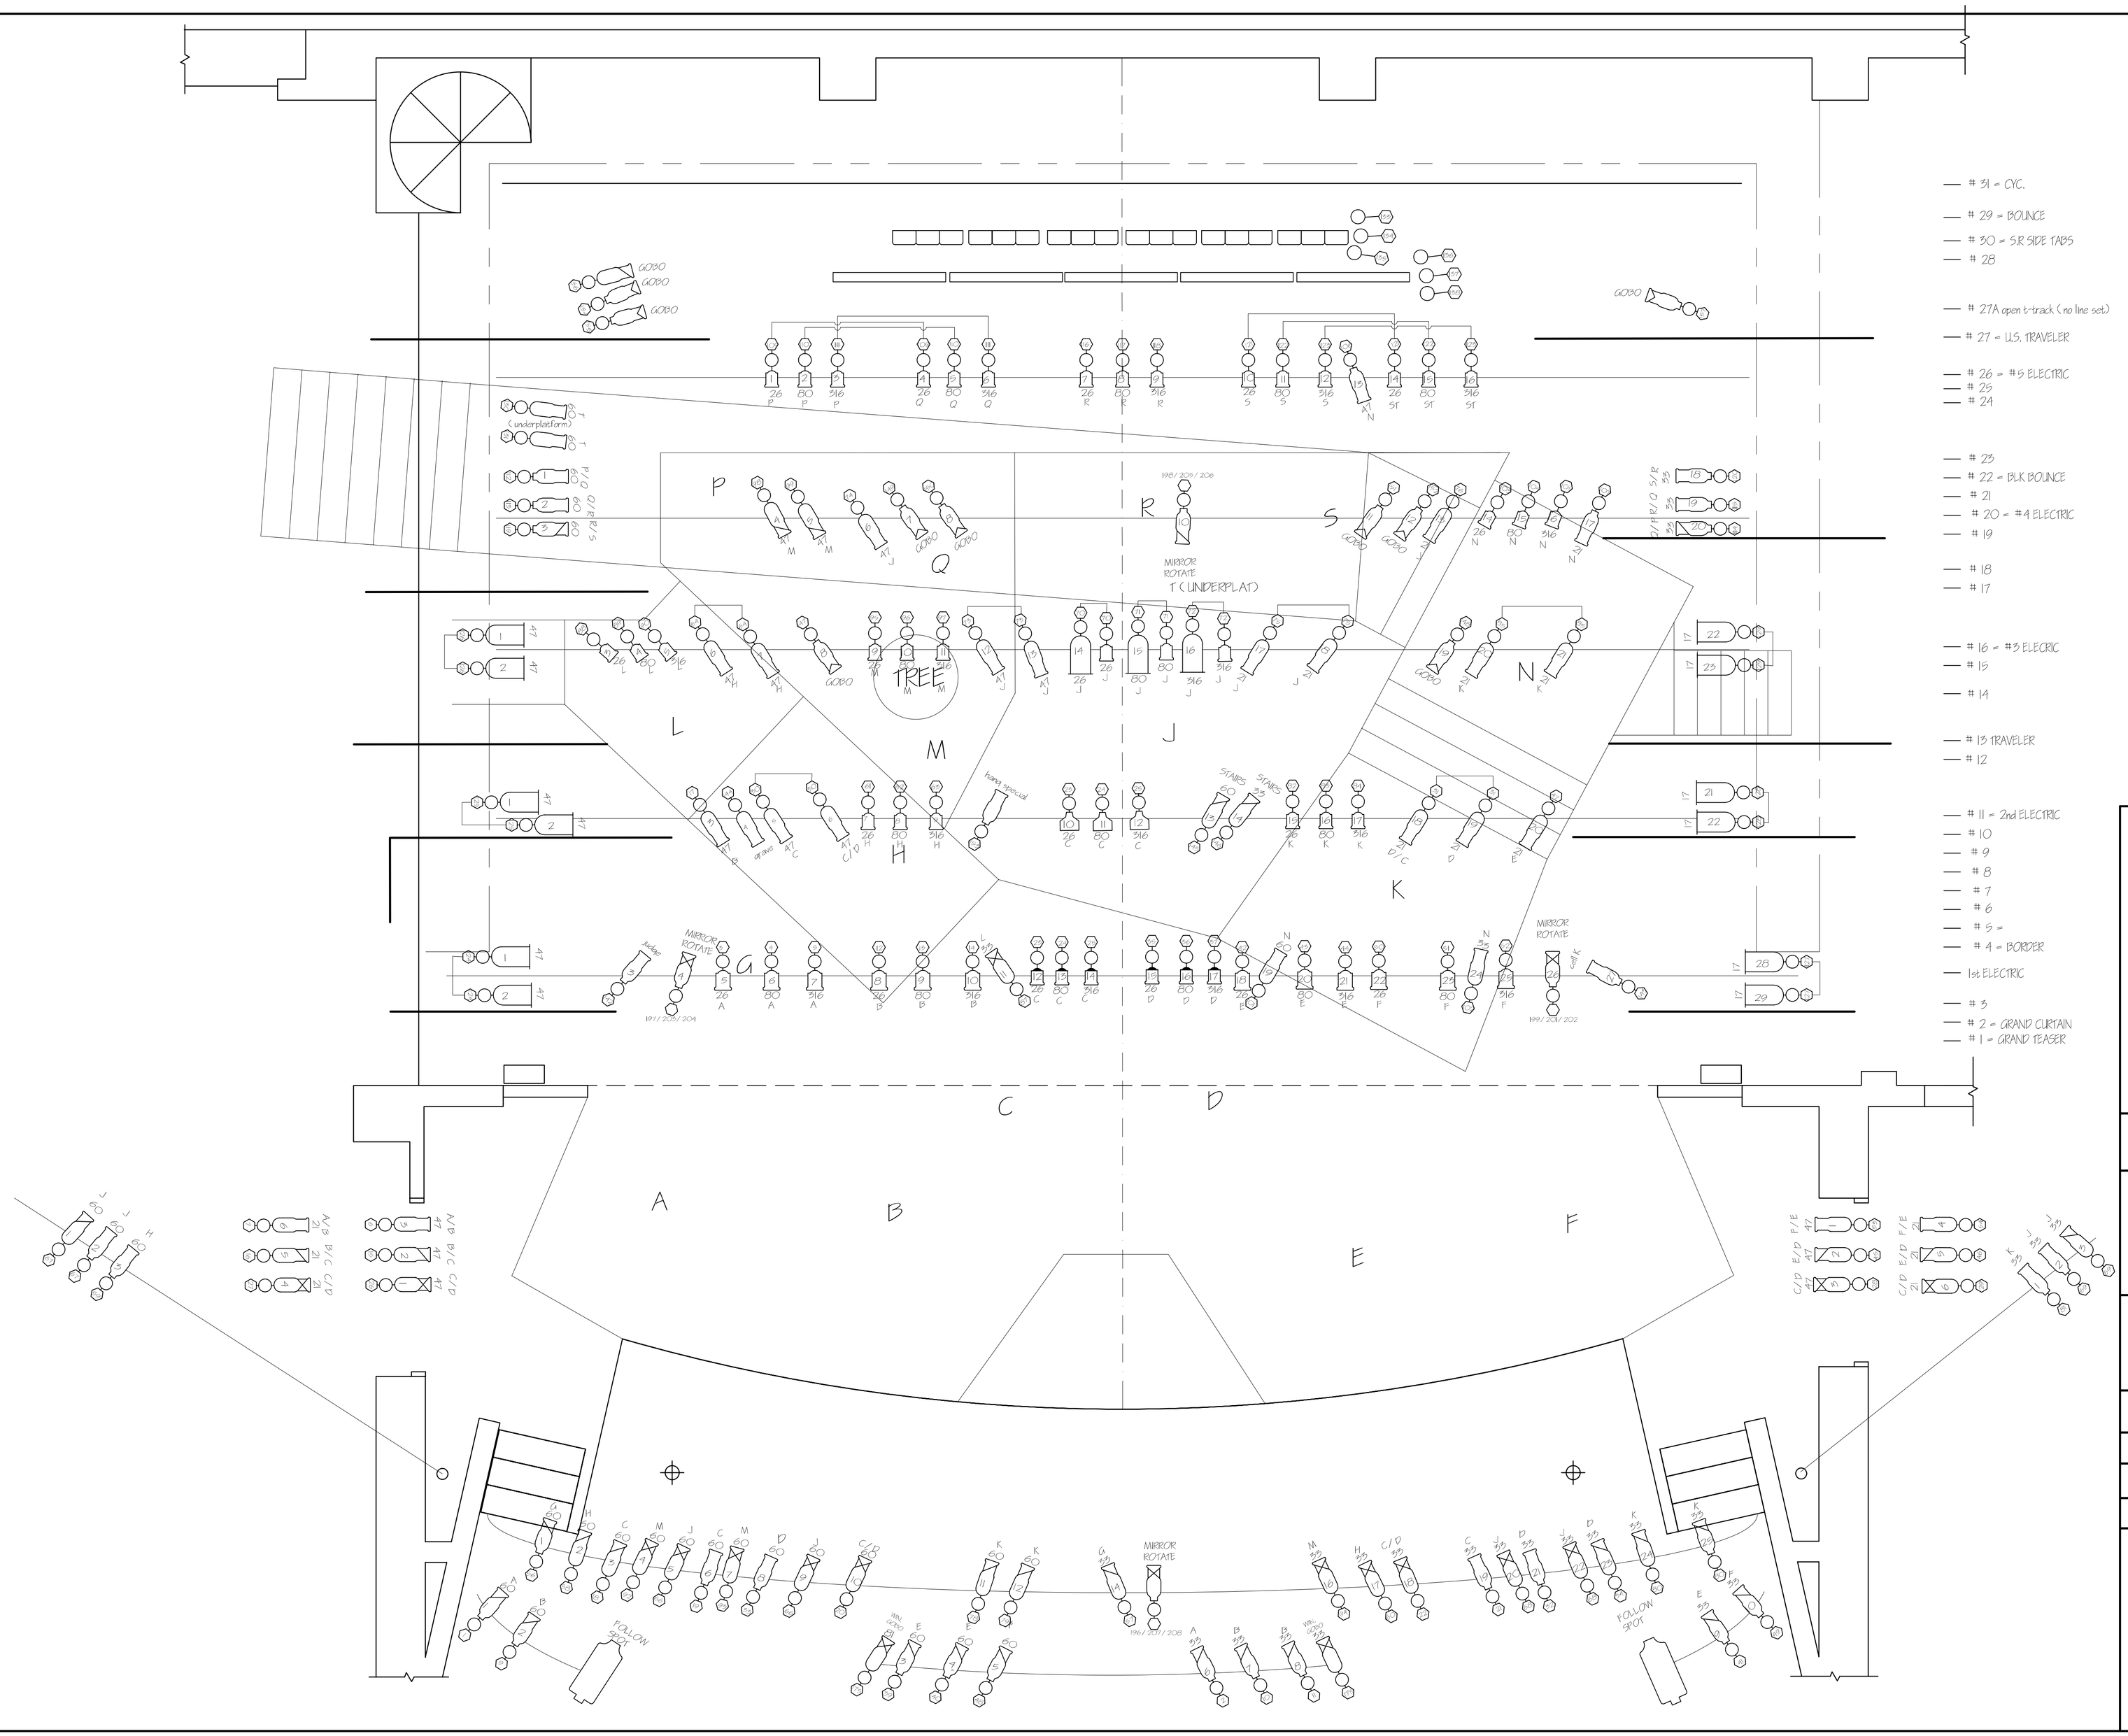

LIGHTING KEY

A — FOCUS AREA
#2 — ROSCO GEL COLOR
I — INSTRUMENT
CIRCUIT CHANNEL

6" FRESNEL
8" 750 W FRESNEL
8" FRESNEL
6X9 ERS
6X12 ERS
6X16 ERS
9/20 SOURCE FOUR
360 SOURCE FOUR
26/0 SOURCE FOUR
19/0 SOURCE FOUR
ETC Source 4 par
Par 64 NFL
FOLLOW SPOT
3 CELL PAR CYC
4' STRIP LIGHTS

COLOR KEY

47
26 80 89
21
349
94
60
33

UNIVERSITY OF ARKANSAS THEATRE

PARADE

LIGHT PLOT

SCALE: 3 / 8" = 1'-0"
DESIGNER: MICHAEL J. RIHA
DIRECTOR: AMY HERZBERG
DATE: revised: OCTOBER 24, 2004

PLATE #
1
OF 1